TOTAL 18, 425 SQUARE FEET

2,146 HALLWAYS
11.65 % OF TOTAL

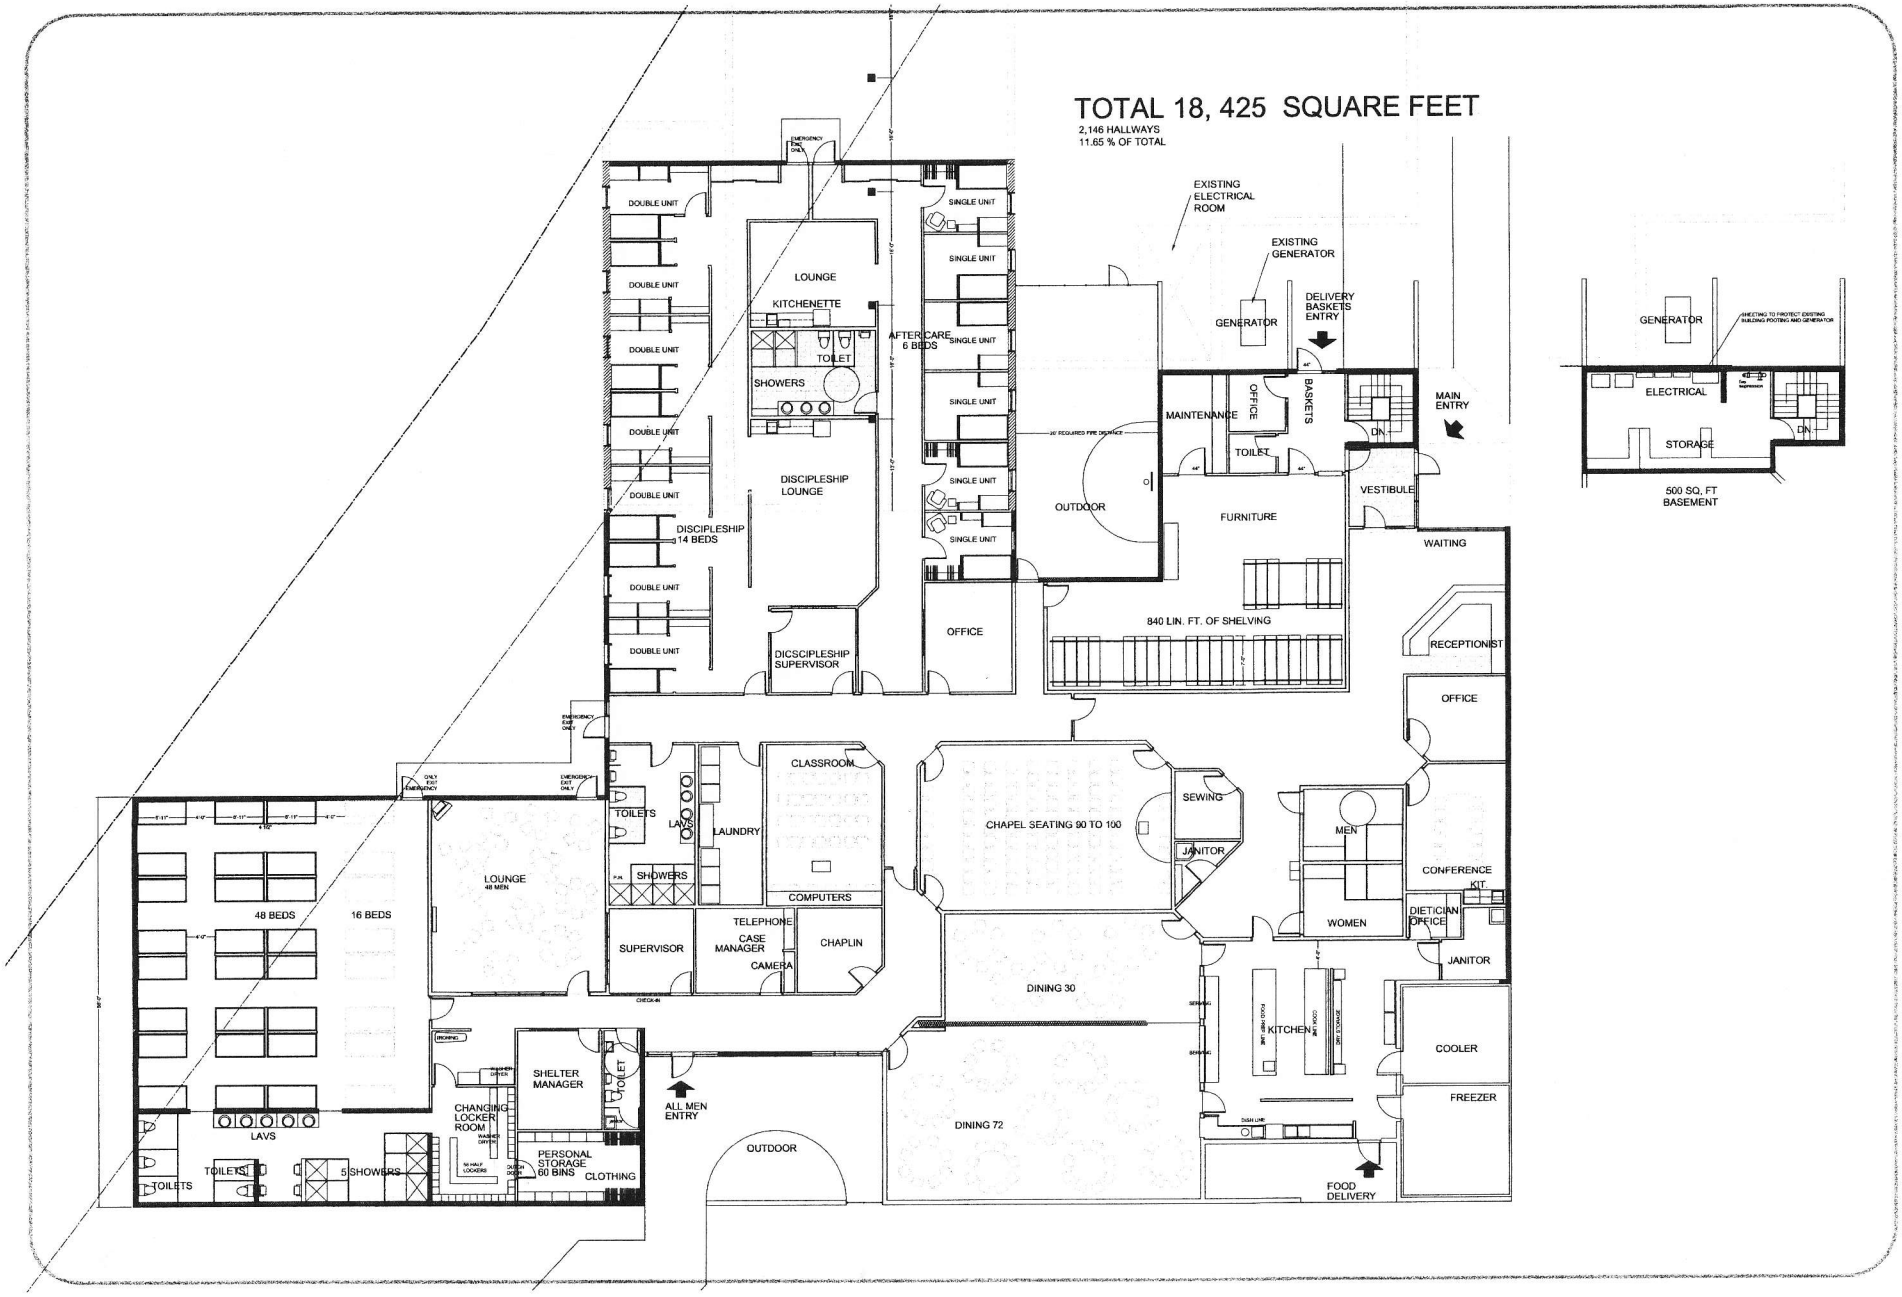

MUSKEGON RESCUE MISSION
MENS CAMPUS
400 W LAKETON

JOB NO. 09-1493
DATE: 11-09-2009

1